Construction of Fencing to Swimming pool at Allalasandra lake premises

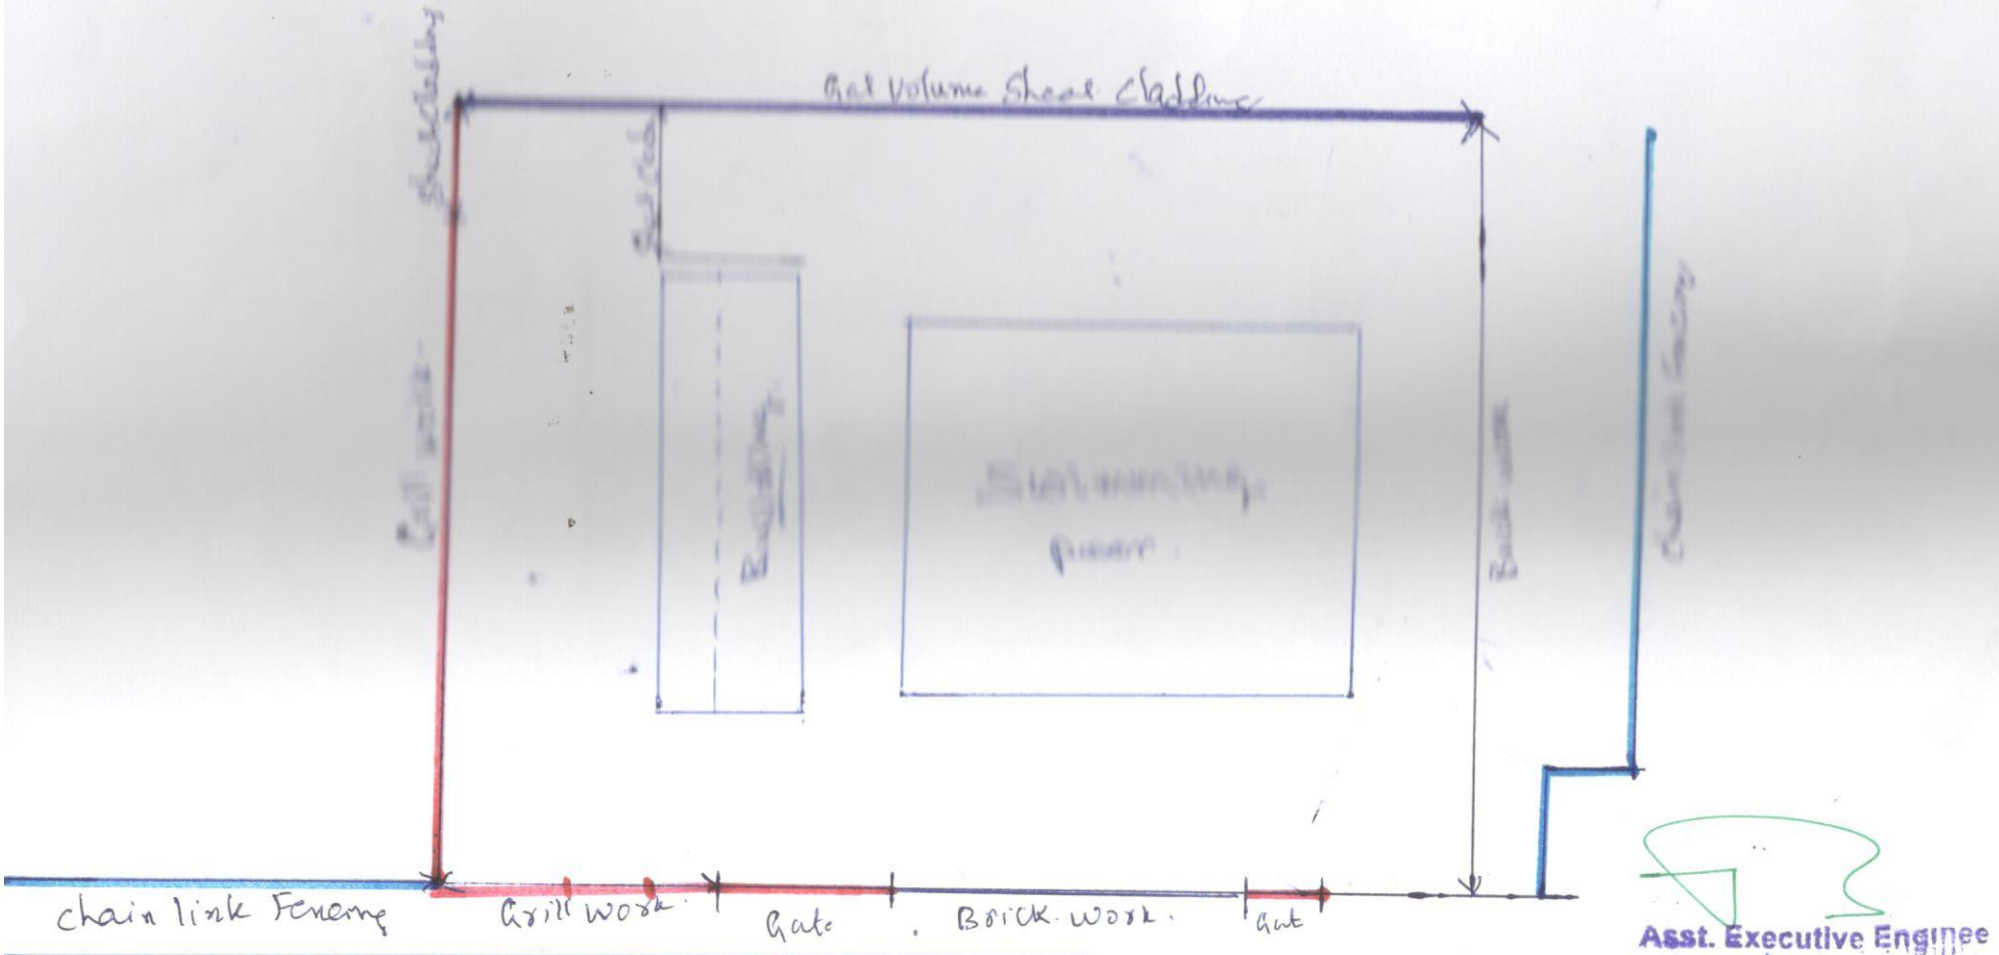

Pseudress